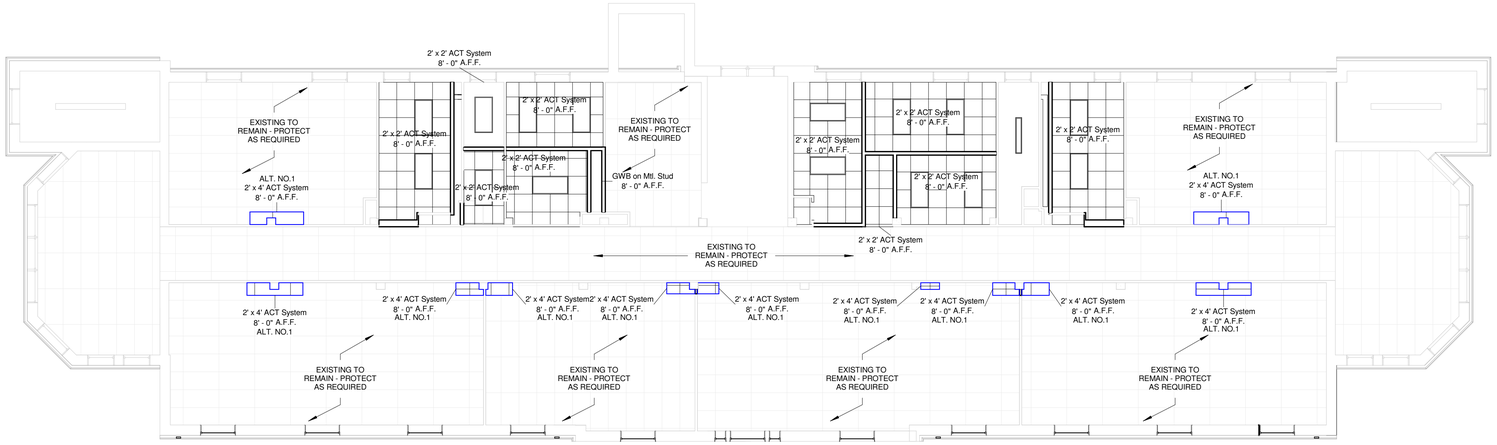

3 THIRD FLOOR - REFLECTED CEILING PLAN

SCALE: 1/8" = 1'-0"

NORTH

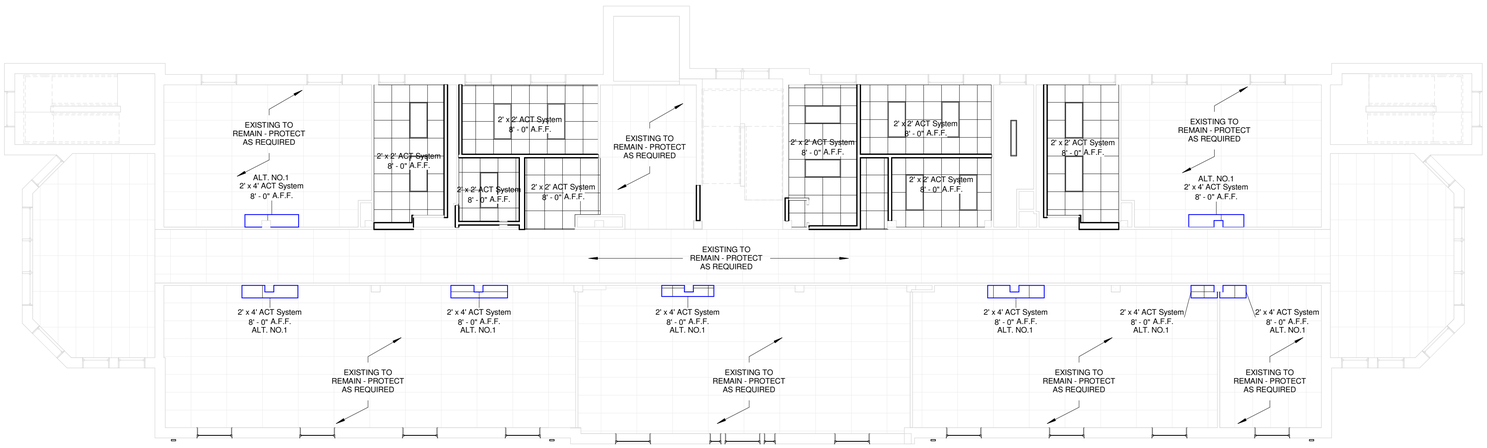

2 SECOND FLOOR - REFLECTED CEILING PLAN

SCALE: 1/8" = 1'-0"

NORTH

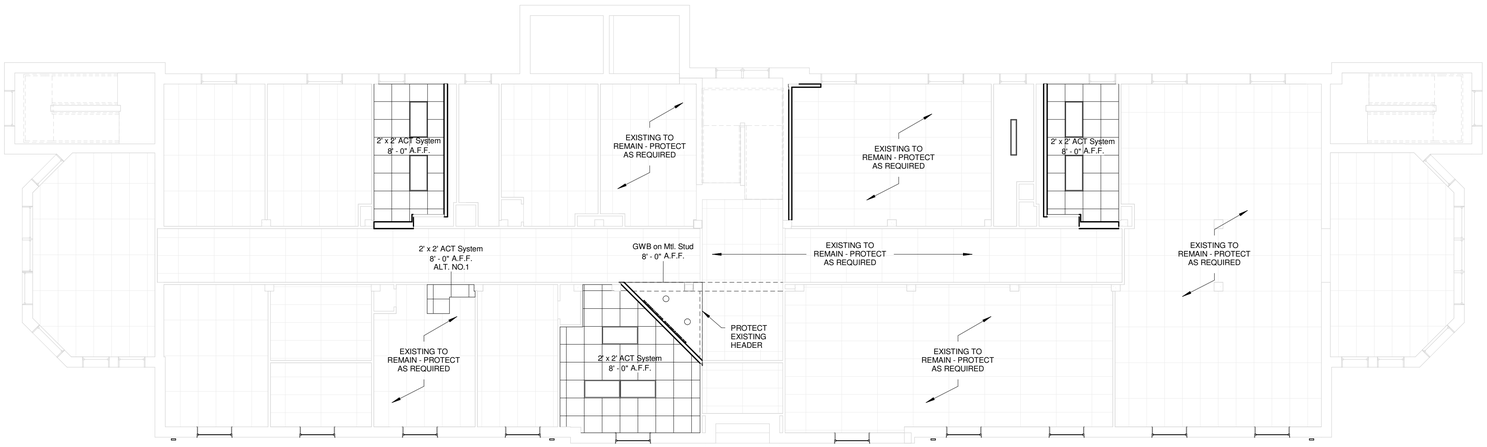

1 FIRST FLOOR - REFLECTED CEILING PLAN

SCALE: 1/8" = 1'-0"

NORTH

REFLECTED CEILING PLAN GENERAL NOTES:

1. ALL EXPOSED GYPSUM BOARD SOFFITS TO BE PAINTED.
2. ALL EXPOSED STRUCTURE, FRAMING, DUCTWORK, MECHANICAL AND ELECTRICAL TO BE PAINTED WITH DRYFALL PAINT, TYP. AREAS ABOVE CLOUD CEILINGS MAY BE LEFT UNPAINTED PROVIDED THEY ARE NOT VISIBLE FROM ANY AREA IN ROOM.
3. RETURN AIR PLENUM - ALL EXPOSED COMBUSTIBLE MATERIALS TO BE COVERED WITH 5/8" GYPSUM BOARD. ALL MATERIALS IN RETURN AIR PLENUM TO BE "PLENUM/FIRE" RATED.
4. ALL PENETRATIONS THROUGH SOFFIT PANELS TO HAVE PRE-FINISHED WATER-JET TRIM RINGS AND CLOSURES.
5. ALL PENETRATIONS THROUGH SOFFIT PANELS TO BE COMPLETELY SEALED WITH AIR BARRIER MEMBRANE TO COVER ALL PENETRATIONS.
6. MEZZANINE CEILING OPEN TO EXPOSED STRUCTURE ABOVE.
7. CEILINGS HEIGHTS NOTED FROM FINISH FLOOR 100'-0".

STATE OF MISSOURI
BRADLEY E. ERWIN
NUMBER
A-2006012472
02/16/2016
ARCHITECT

BRAD E. ERWIN, ARCHITECT
MO #: A-2006012472

COPYRIGHT 2015 ©
THESE PRINTS ARE THE PROPERTY OF PARAGON ARCHITECTURE AND SHALL BE USED ONLY FOR THE PROJECT REFERENCE BELOW

MISSOURI STATE CERTIFICATE OF AUTHORITY #2010011426

PARAGON
ARCHITECTURE
430 S. GLENSTONE AVE. SPRINGFIELD, MO 65802
PH: 417.885.0002 FAX: 417.868.0072
www.paragonarchitecture.com

PROJECT DESCRIPTION:

CROWDER COLLEGE NEVADA RENOVATION

REFLECTED CEILING PLANS

SHEET NUMBER:

A8-0

PROJECT NUMBER: 15-272

DATE: 2016-02-18

600 W Edwards Pl, Nevada, MO 64772

PROJECT ARCHITECT: BEE
DRAWN BY: KMW,JAW
CHECKED BY: BEE, JAY, KMW

THIS WORK IS PROTECTED UNDER U.S. COPYRIGHT LAW AND THE ARCHITECTURAL WORKS COPYRIGHT PROTECTION ACT OF 1990. FAILURE TO COMPENSATE PARAGON ARCHITECTURE FOR THE USE OF THESE DRAWINGS AS GOVERNED BY THE TERMS OF THE CLIENT-ARCHITECT AGREEMENT (CONTRACT ON FILE), OR 5% OF THE COST OF CONSTRUCTION WHICHEVER IS GREATER (MINIMUM IF CONTRACT IS IMPLIED) (USE OF THESE DOCUMENTS CREATES AN IMPLIED CONTRACT), SHALL BE CONSIDERED SUBSTANTIAL NON-PERFORMANCE AND CONSTITUTES A BREACH OF CONTRACT AND RESULTS IN THE LOSS OF PERMISSION TO USE THESE DOCUMENTS FOR ANY PURPOSE, BY ANYONE. USE OF THESE DOCUMENTS AFTER FAILURE TO COMPENSATE THE ARCHITECT CONSTITUTES COPYRIGHT INFRINGEMENT. A SERVICE FEE OF 1.5% WILL BE CHARGED PER MONTH ON THE UNPAID BALANCE. THE USER OF THESE DRAWINGS SHALL PAY ALL COSTS OF COLLECTION, INCLUDING ATTORNEY'S FEES.